CADD FILE NAME:$$$$DGNSPEC$$$$$$$$$$$$$$$$$$$$$$$$$$$$$$$$

engbord3.dgn (1)SSE) 12Feb2009

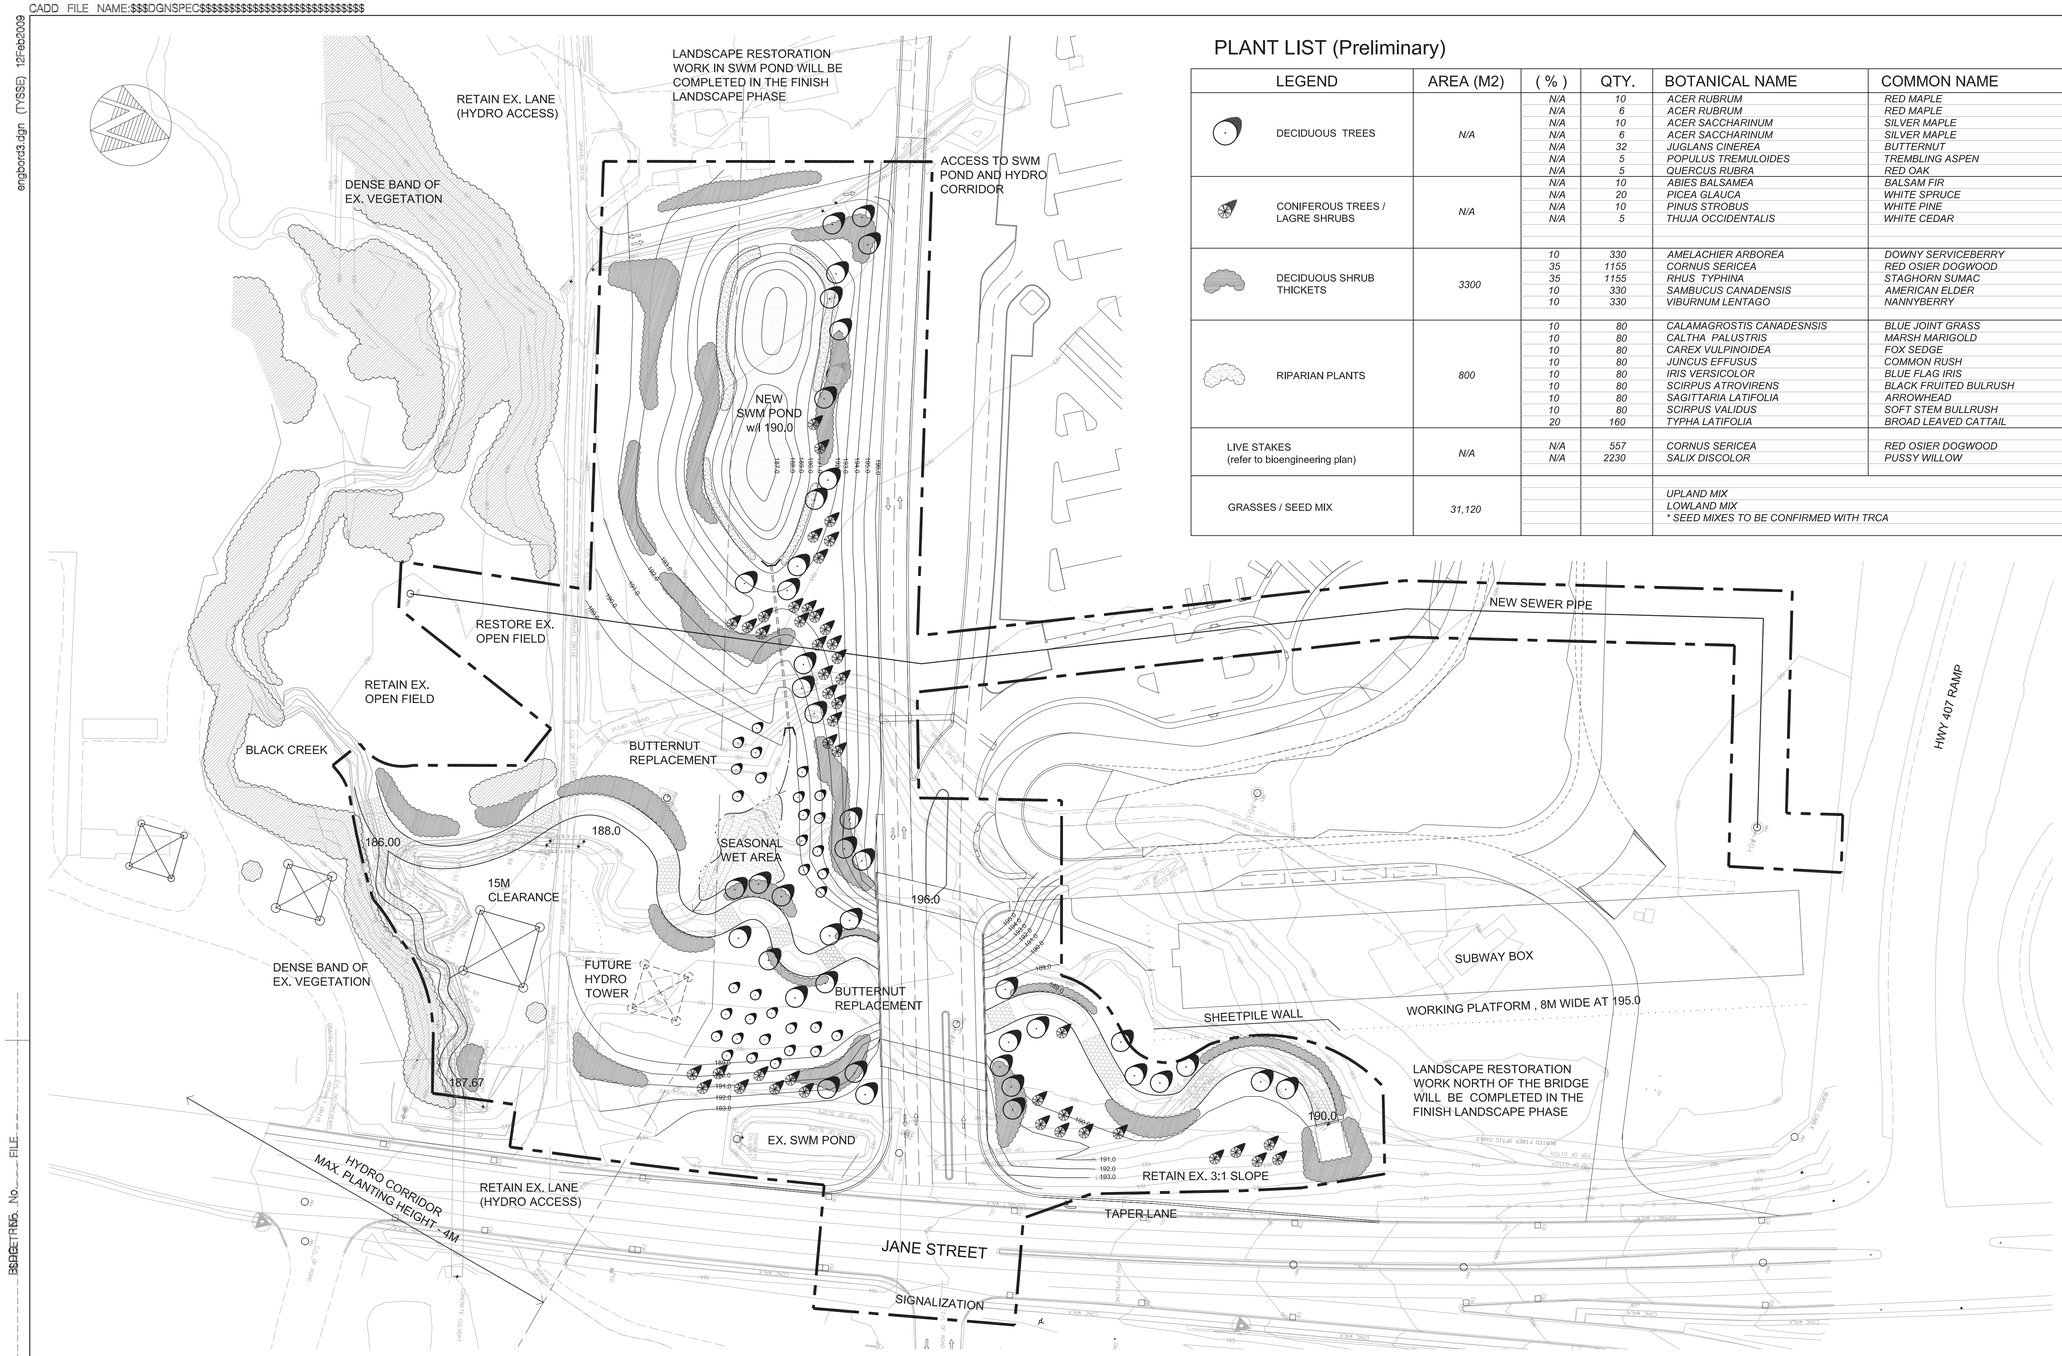

PLANT LIST (Preliminary)

LEGEND	AREA (M2)	(%)	QTY.	BOTANICAL NAME	COMMON NAME	SIZE
DECIDUOUS TREES	N/A	N/A	10	ACER RUBRUM	RED MAPLE	50MM CAL. B.R. 3-STEM CLUMP
		N/A	6	ACER RUBRUM	RED MAPLE	50MM CAL. B.R.
		N/A	10	ACER SACCHARINUM	SILVER MAPLE	50MM CAL. B.R. 3-STEM CLUMP
		N/A	6	ACER SACCHARINUM	SILVER MAPLE	50MM CAL. B.R.
		N/A	32	JUGLANS CINEREA	BUTTERNUT	50MM CAL. B.R.
		N/A	5	POPULUS TREMULOIDES	TREMBLING ASPEN	50MM CAL. B.R.
		N/A	5	QUERCUS RUBRA	RED OAK	50MM CAL. B.R.
CONIFEROUS TREES / LAGRE SHRUBS	N/A	N/A	10	ABIES BALSAMEA	BALSAM FIR	180CM HT. B.R.
		N/A	20	PICEA GLAUCA	WHITE SPRUCE	180CM HT. B.R.
		N/A	10	PINUS STROBUS	WHITE PINE	180CM HT. B.R.
		N/A	5	THUJA OCCIDENTALIS	WHITE CEDAR	120CM HT. B.R.
DECIDUOUS SHRUB THICKETS	3300	10	330	AMELACHIER ARBOREA	DOWNY SERVICEBERRY	750MM HT. B.R.
		35	1155	CORNUS SERICEA	RED OSIER DOGWOOD	750MM HT. B.R.
		35	1155	RHUS TYPHINA	STAGHORN SUMAC	120CM HT. B.R.
		10	330	SAMBUCUS CANADENSIS	AMERICAN ELDER	120CM HT. B.R.
		10	330	VIBURNUM LENTAGO	NANNYBERRY	120CM HT. B.R.
RIPARIAN PLANTS	800	10	80	CALAMAGROSTIS CANADESNSIS	BLUE JOINT GRASS	TBD
		10	80	CALTHA PALUSTRIS	MARSH MARIGOLD	TBD
		10	80	CAREX VULPINOIDEA	FOX SEDGE	TBD
		10	80	JUNCUS EFFUSUS	COMMON RUSH	TBD
		10	80	IRIS VERSICOLOR	BLUE FLAG IRIS	TBD
		10	80	SCIRPUS ATROVIRENS	BLACK FRUITED BULRUSH	TBD
		10	80	SAGITTARIA LATIFOLIA	ARROWHEAD	TBD
		10	80	SCIRPUS VALIDUS	SOFT STEM BULLRUSH	TBD
		20	160	TYPHA LATIFOLIA	BROAD LEAVED CATTAIL	TBD
LIVE STAKES (refer to bioengineering plan)	N/A	N/A	557	CORNUS SERICEA	RED OSIER DOGWOOD	600 CM LONG
		N/A	2230	SALIX DISCOLOR	PUSSY WILLOW	600 CM LONG
GRASSES / SEED MIX	31,120			UPLAND MIX		
				LOWLAND MIX		
				* SEED MIXES TO BE CONFIRMED WITH TRCA		

REVISIONS		REVISIONS	
ADDENDUM No. OR CHANGE No.	YYYY-MM-DD	ADDENDUM No. OR CHANGE No.	YYYY-MM-DD
DESCRIPTION OF CHANGE		DESCRIPTION OF CHANGE	
ADDENDUM No. OR CHANGE No.	YYYY-MM-DD	ADDENDUM No. OR CHANGE No.	YYYY-MM-DD
DESCRIPTION OF CHANGE		DESCRIPTION OF CHANGE	
ADDENDUM No. OR CHANGE No.	YYYY-MM-DD	ADDENDUM No. OR CHANGE No.	YYYY-MM-DD
DESCRIPTION OF CHANGE		DESCRIPTION OF CHANGE	

PERMITTING SUBMISSION
NOVEMBER 30, 2009
NOT FOR CONSTRUCTION

AECOM
Aedas
PB 100 YEARS

DRAWN	N. PURVES	2009/11/30
CHECKED	R. DOBBIN	2009/11/30
CORRECT		

1:750 0 15 30m

TORONTO–YORK SPADINA SUBWAY EXTENSION

HIGHWAY 407 STATION
ADVANCE CONTRACT FOR ENABLING WORKS
BLACK CREEK
LANDSCAPE RESTORATION PLAN

Plot Date: 11/30/2009

Toronto-York Spadina Subway Extension
TORONTO TRANSIT COMMISSION
TYSSE DEPARTMENT

Dwg. No. A40–13–L1001
Sheet No.

DRAWING No. SECTION No. FILE